



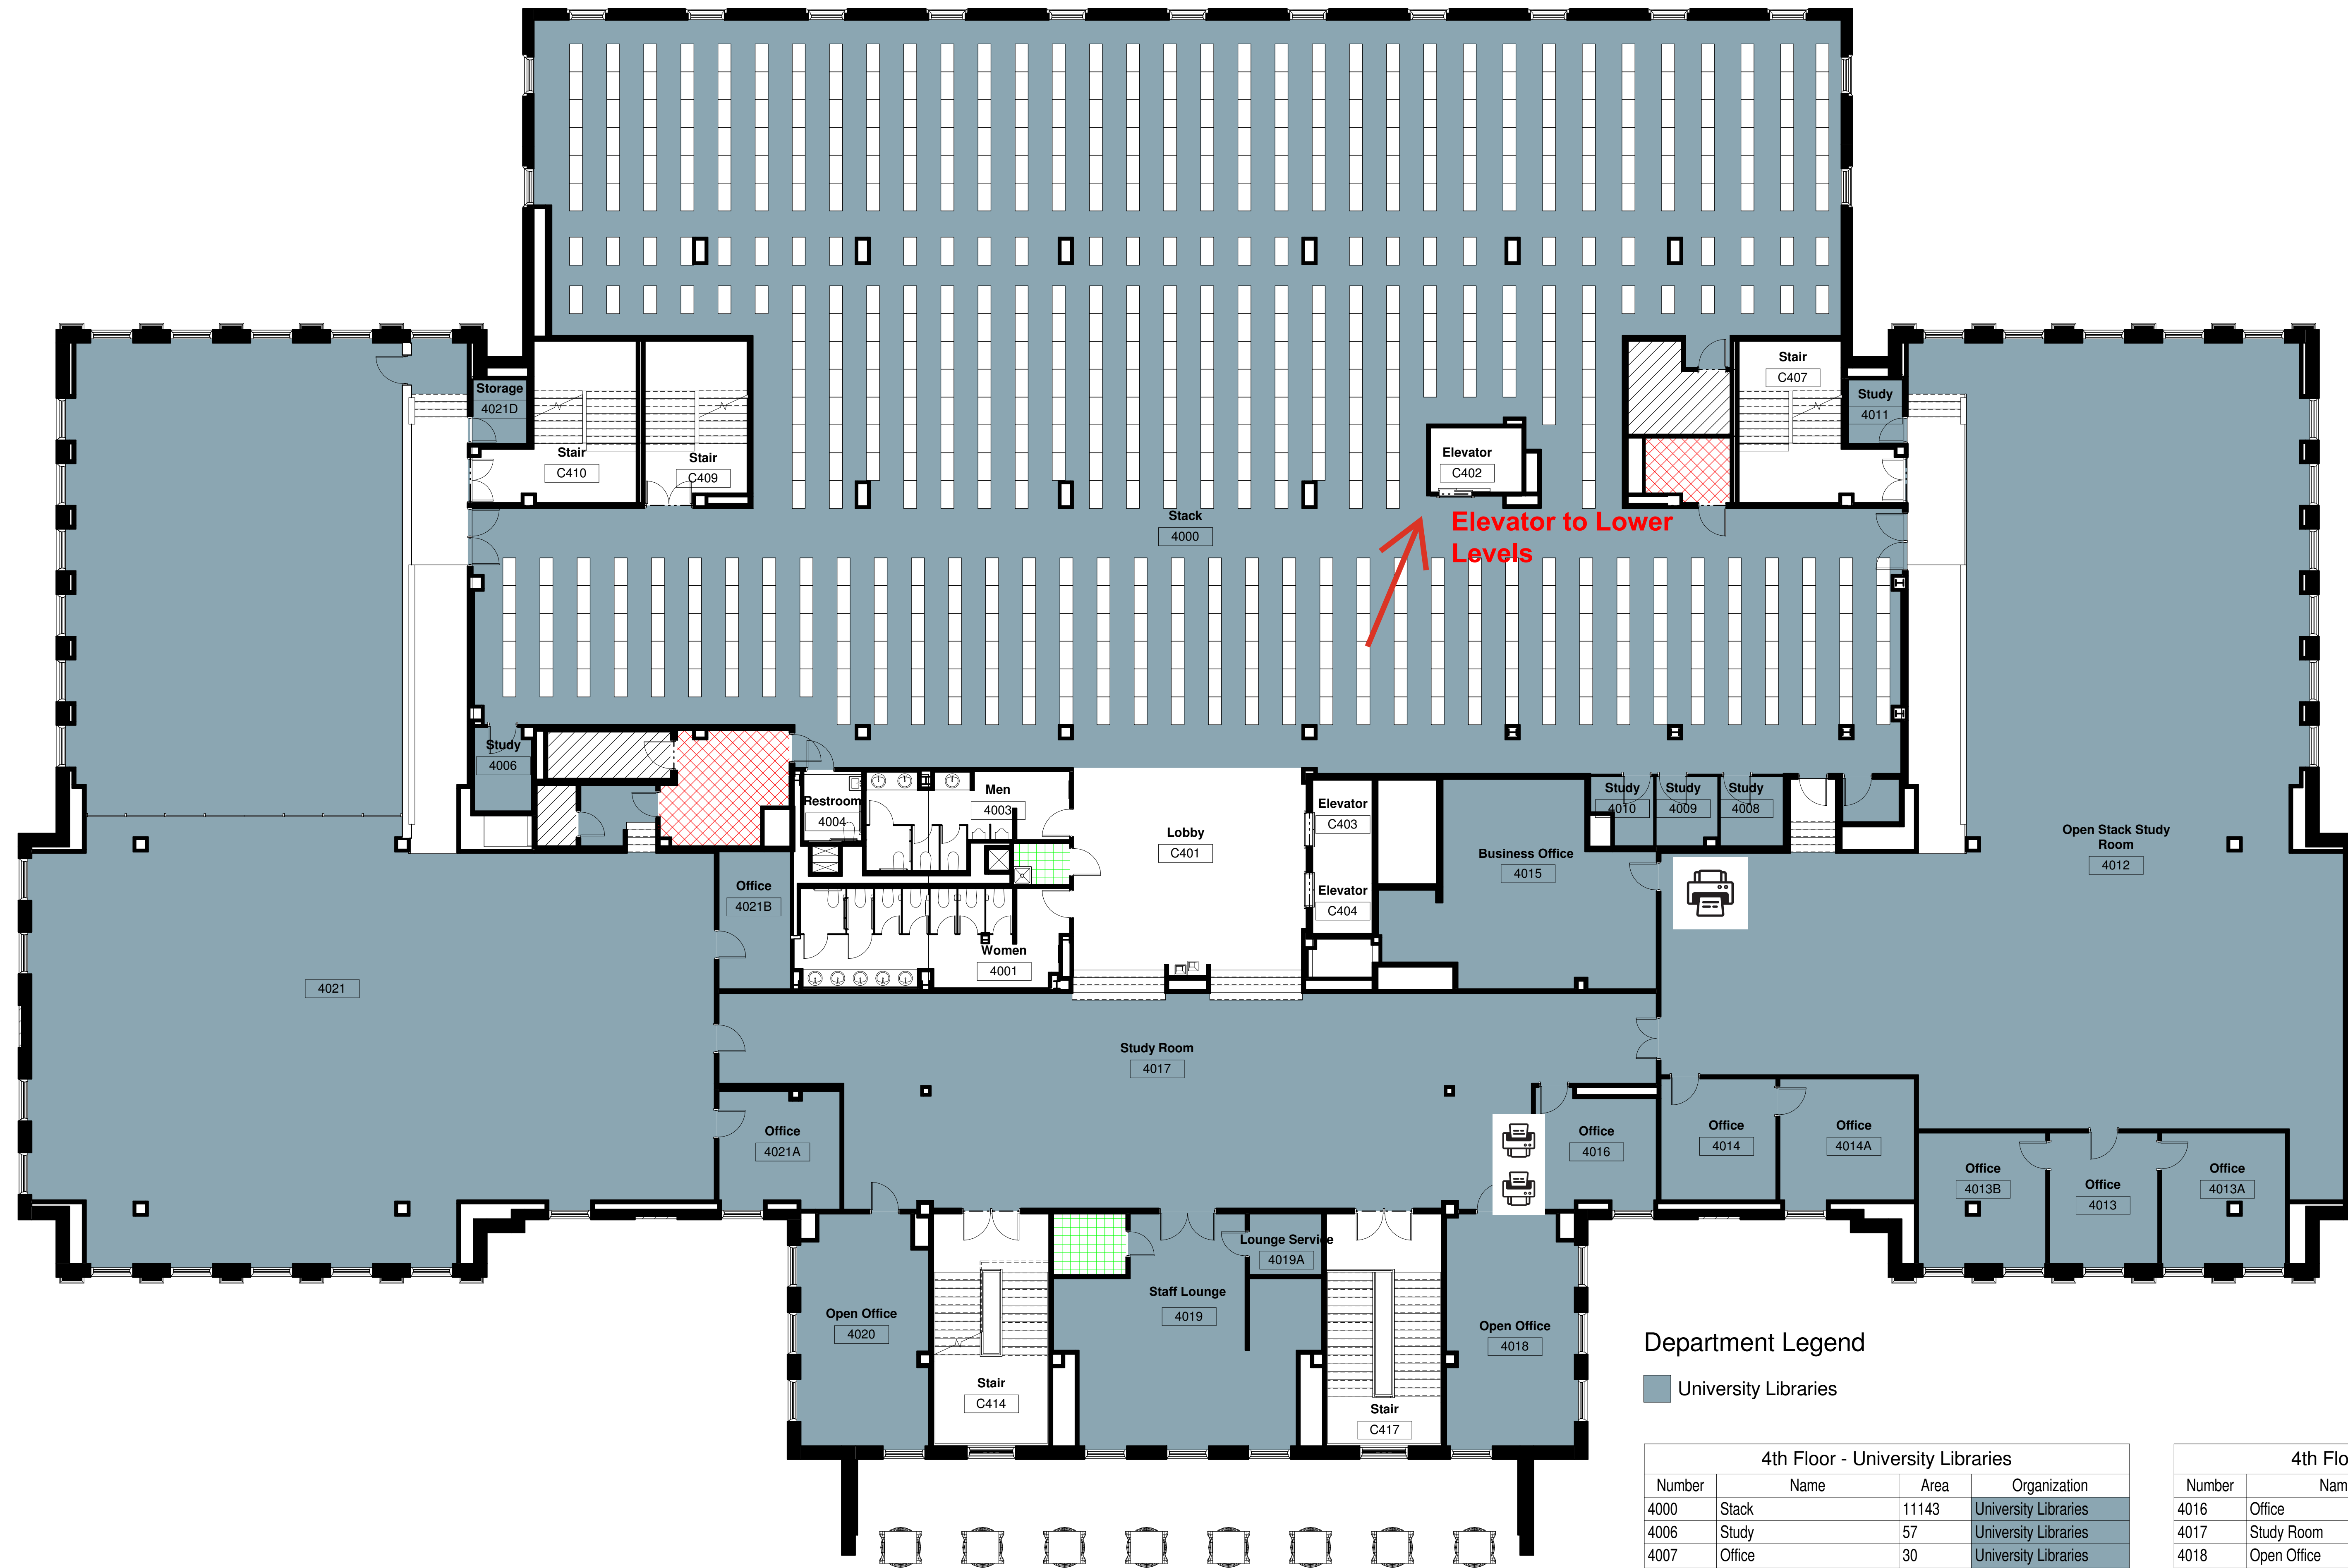

- DATA/TELECOM
- MECHANICAL
- CUSTODIAL

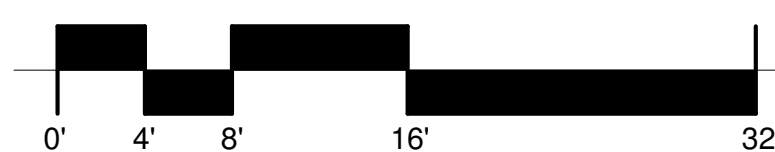

FOURTH FLOOR PLAN



Gorgas Library THE UNIVERSITY OF ALABAMA Space Management

Department Legend

University Libraries

4th Floor - University Libraries			
Number	Name	Area	Organization
4000	Stack	11143	University Libraries
4006	Study	57	University Libraries
4007	Office	30	University Libraries
4008	Study	54	University Libraries
4009	Study	51	University Libraries
4010	Study	44	University Libraries
4011	Study	42	University Libraries
4012	Open Stack Study Room	4657	University Libraries
4013	Office	174	University Libraries
4013A	Office	196	University Libraries
4013B	Office	202	University Libraries
4014	Office	171	University Libraries
4014A	Office	206	University Libraries
4015	Study Room	534	University Libraries

4th Floor - University Libraries			
Number	Name	Area	Organization
4016	Office	166	University Libraries
4017	Study Room	2106	University Libraries
4018	Open Office	356	University Libraries
4019	Lounge	579	University Libraries
4019A	Lounge Service	54	University Libraries
4020	Open Office	348	University Libraries
4021	Open Stack Study Room	5635	University Libraries
4021A	Office	169	University Libraries
4021B	Office	120	University Libraries
4021D	Storage	43	University Libraries
		27137	

Plan Last Updated On: 9/16/2024 2:56:50 PM

This drawing has been provided for reference only. Space assignment is subject to change without notice. OAA has the final authority over Academic space allocation and discrepancies. Please contact Space Management with any inaccuracies @ 348-6418.

